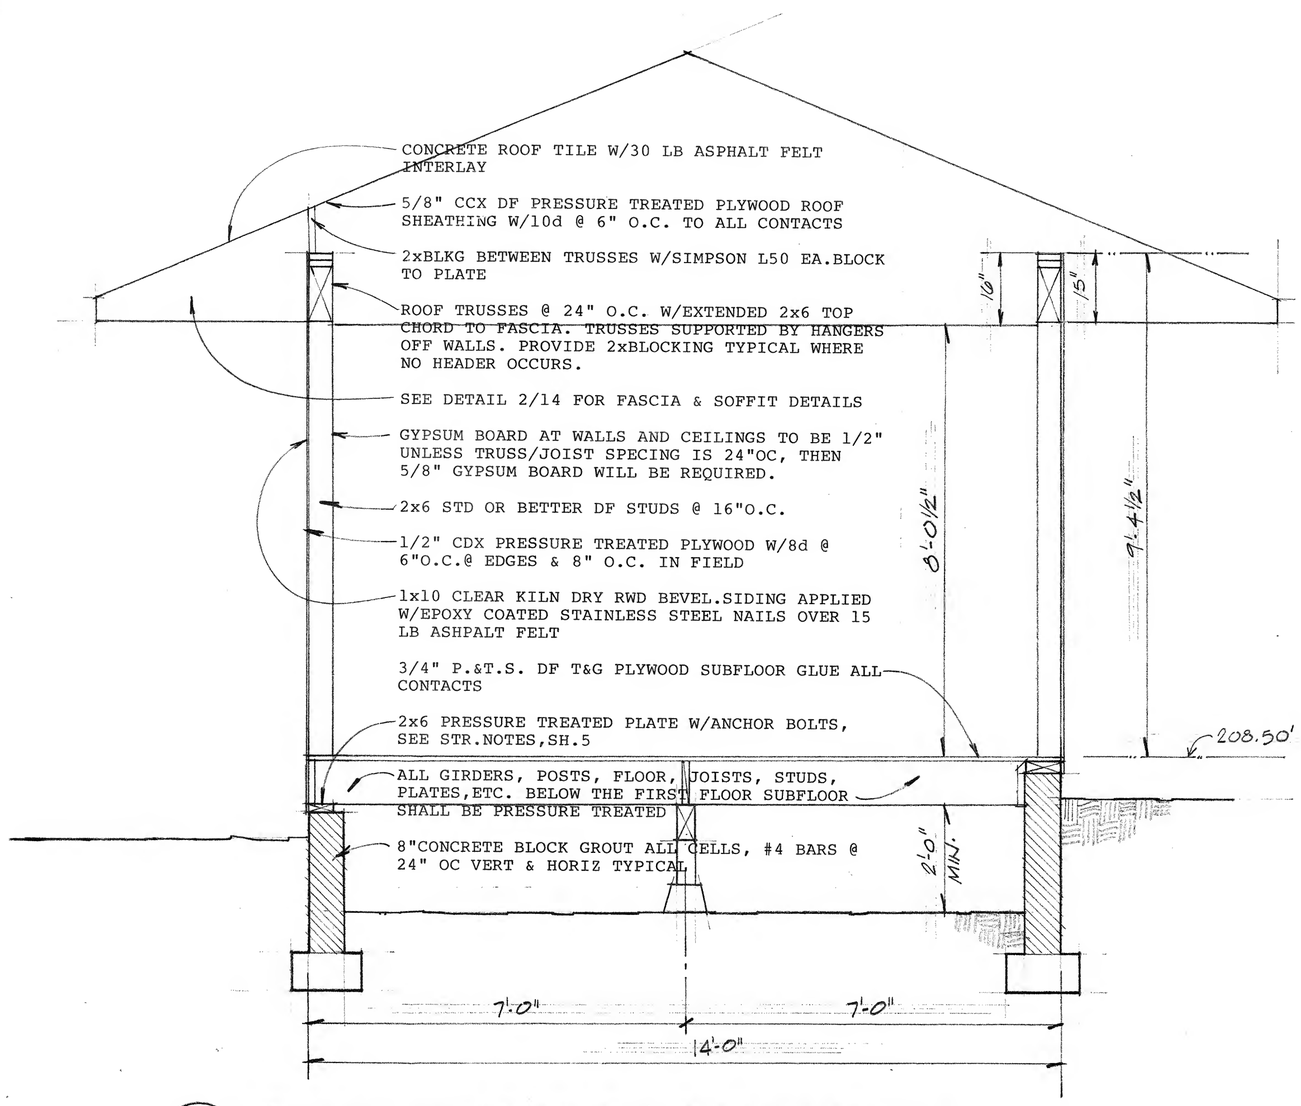

1/15 BUILDING SECTION @ BEDROOM 3

1/2" = 1'-0"

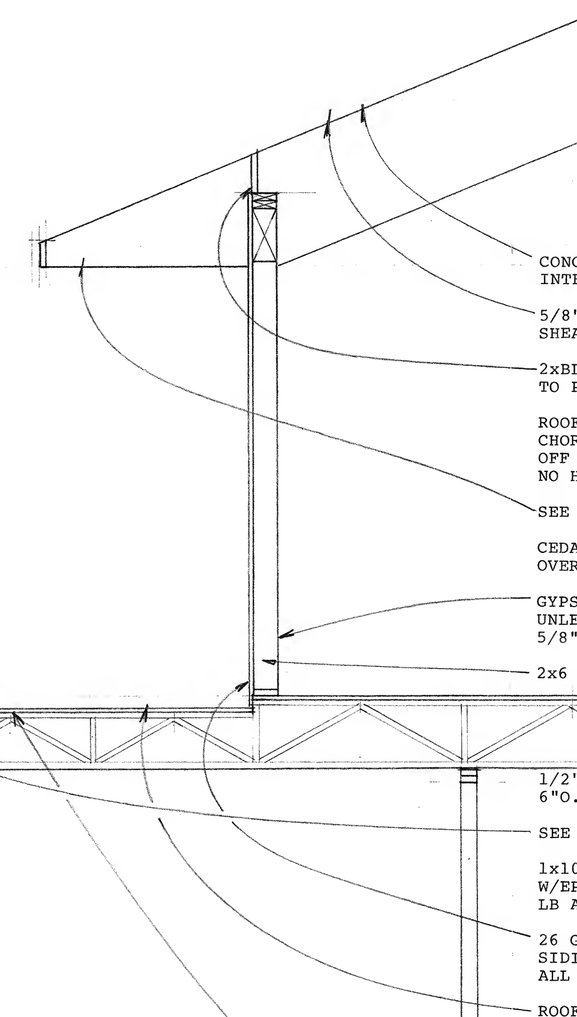

3/15 BUILDING SECTION @ M. BEDROOM

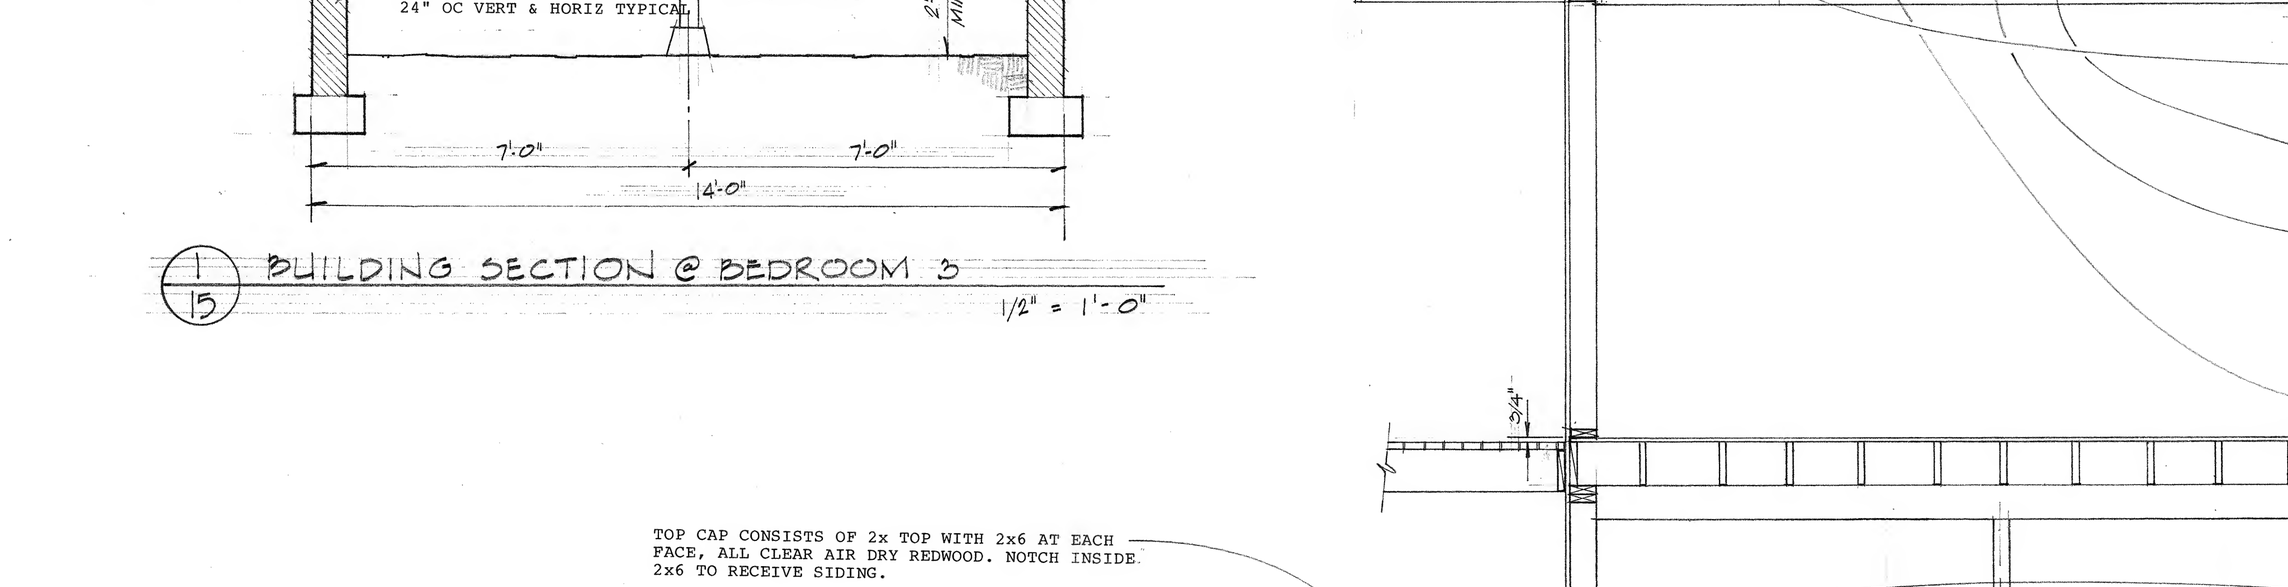

2/15 ROOF DECK @ M. BEDROOM / STUDIO & FASCIA DETAIL

1 1/2" = 1'-0"

NORTH/EAST COURT ELEV. COURT EN